EXAMPLE ONLY

PROPER SUMP PUMP CONNECTION

Note: No connections allowed between the (Red) sump pump discharge and the (Green) City sanitary sewer

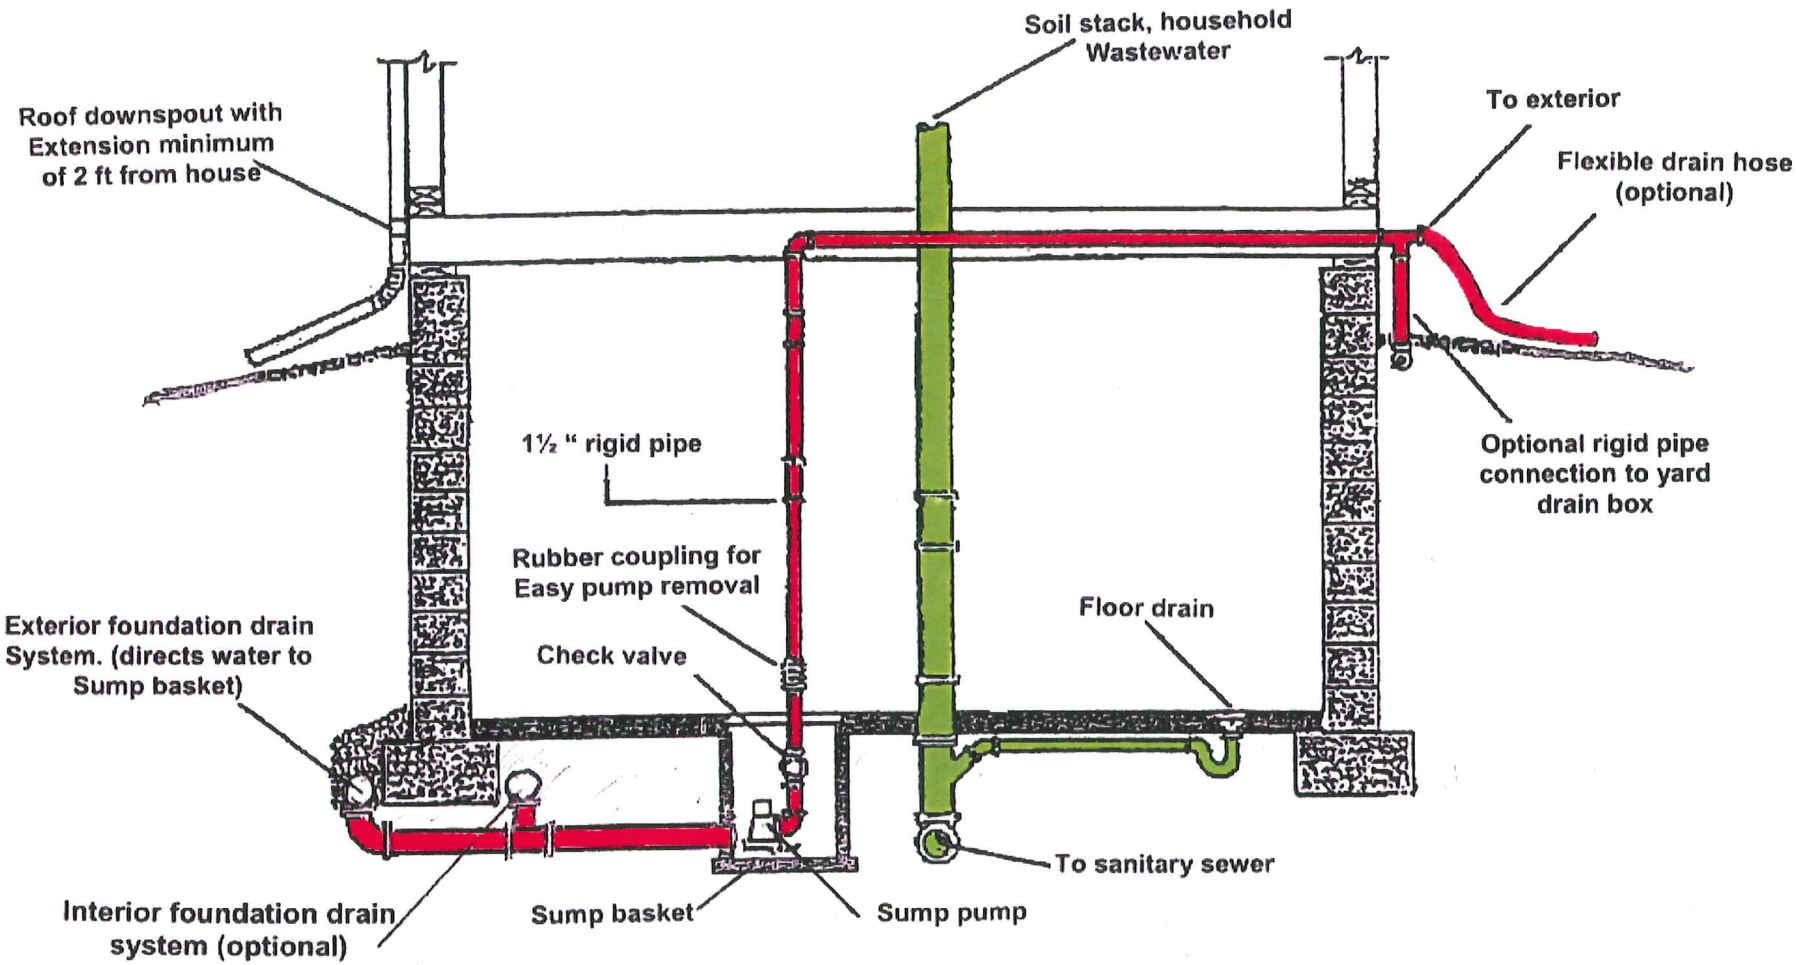

5-20-09